
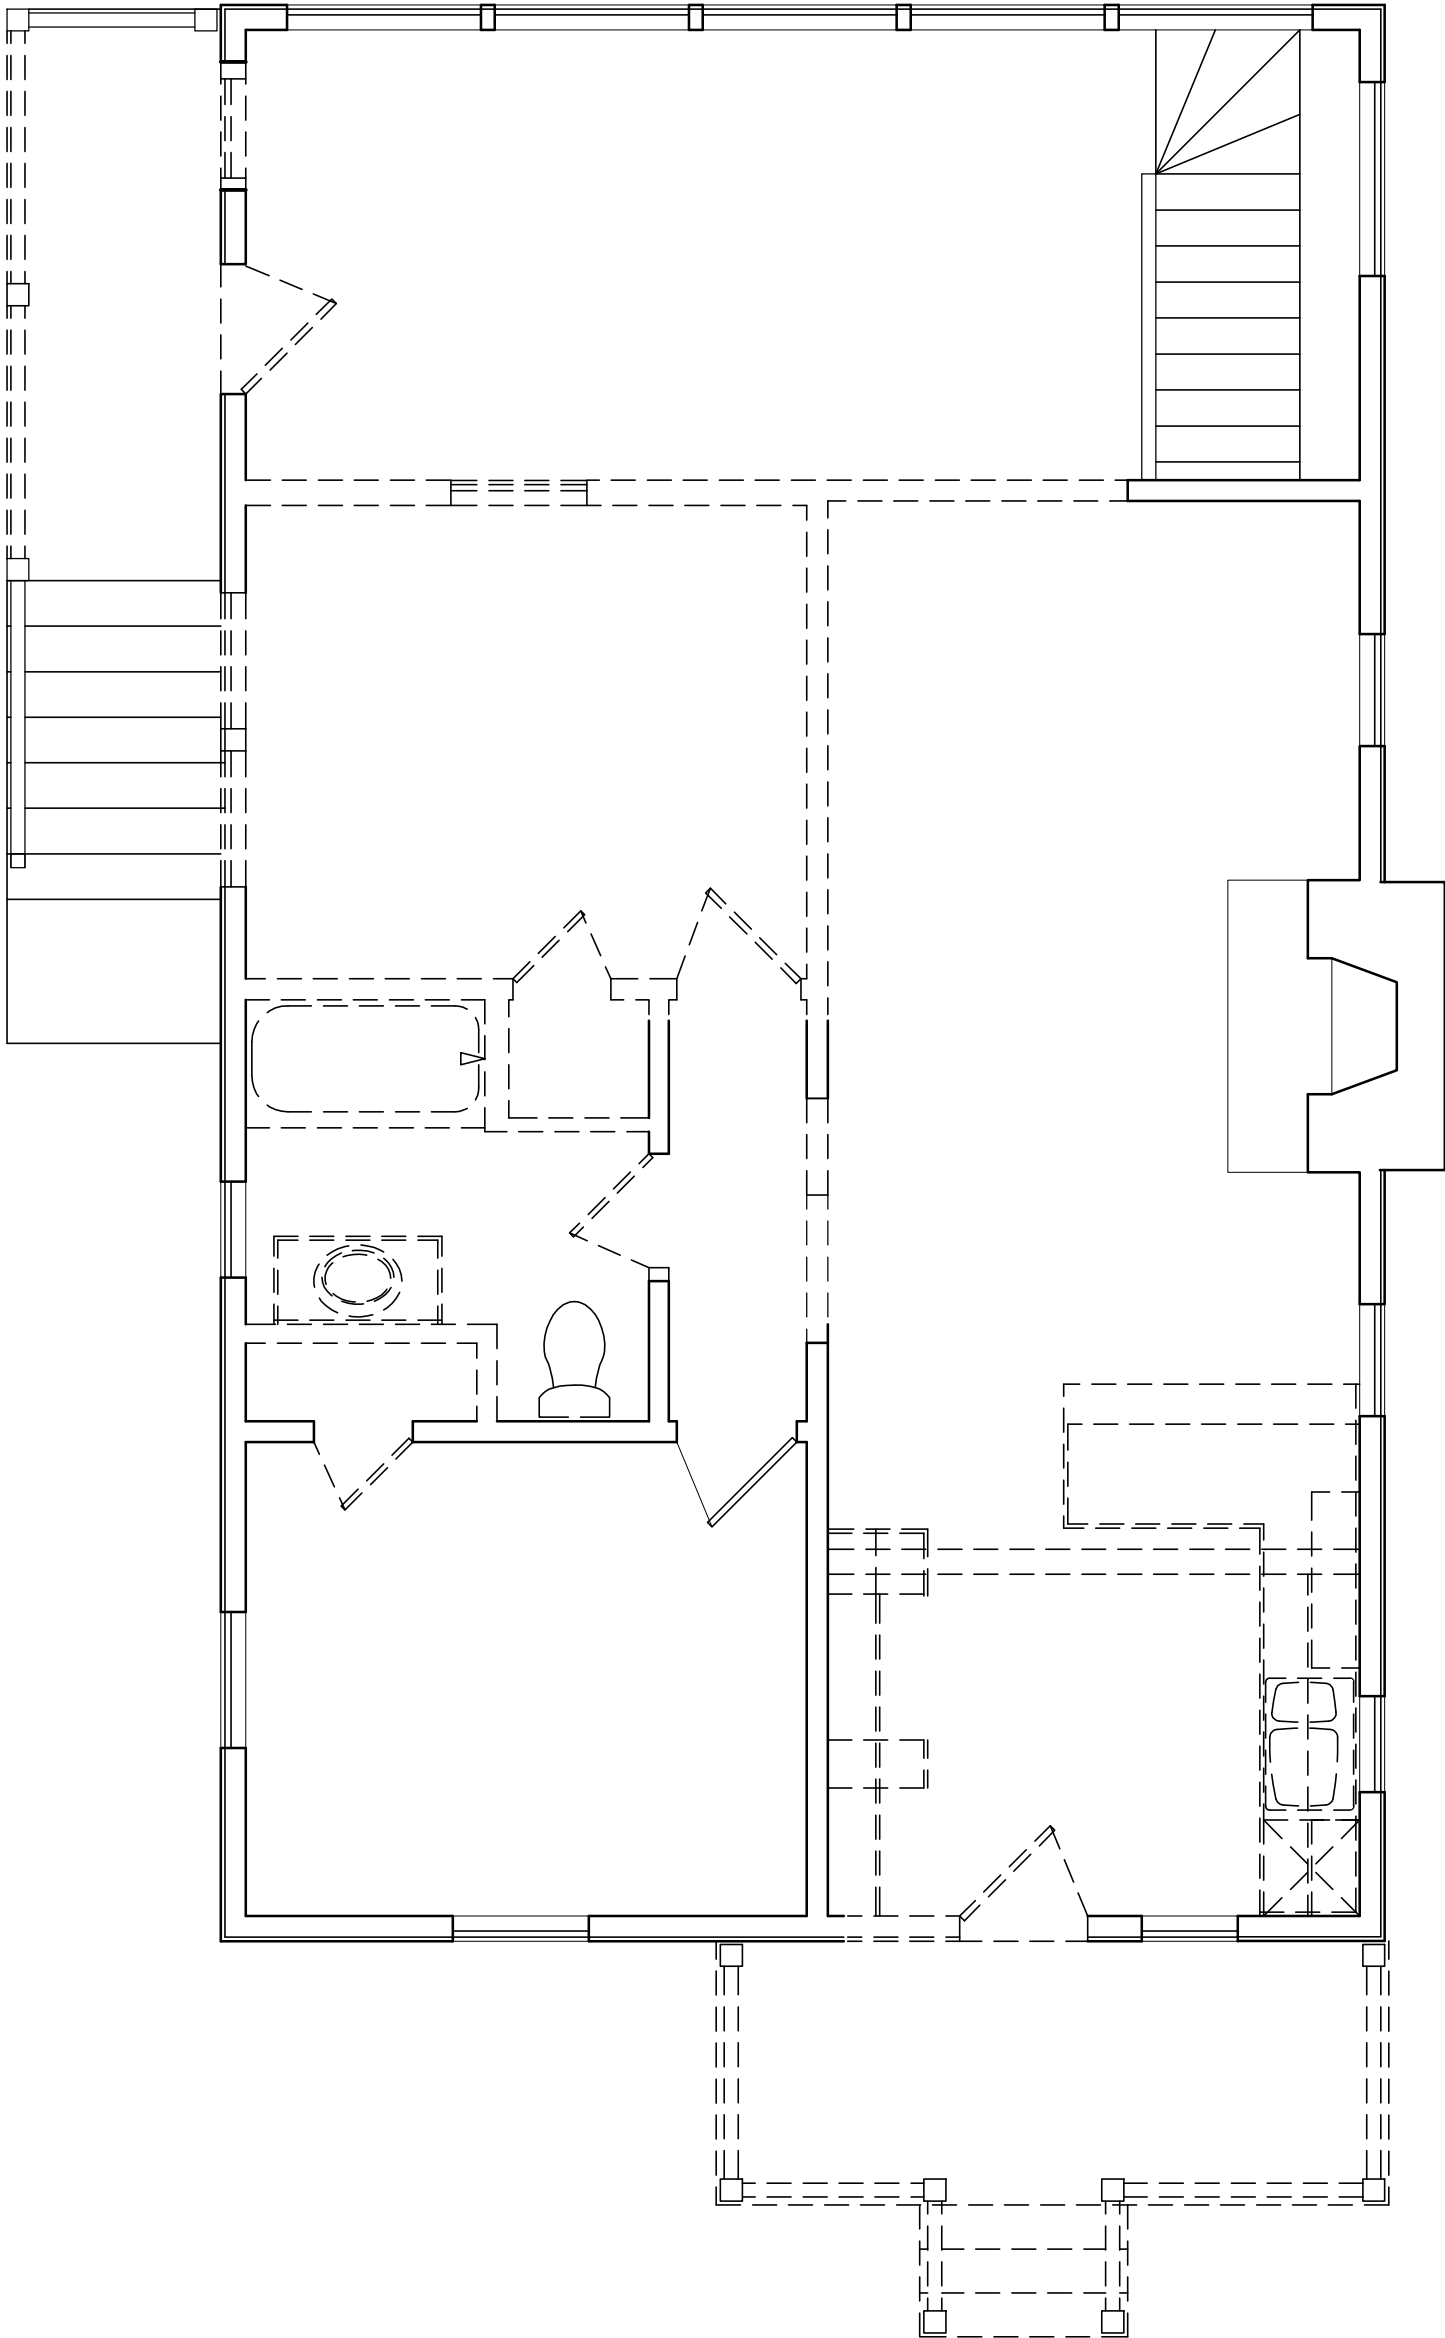
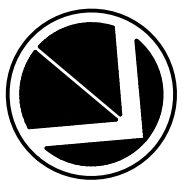




DEMO - FIRST FLOOR PLAN

1/4" = 1'-0"

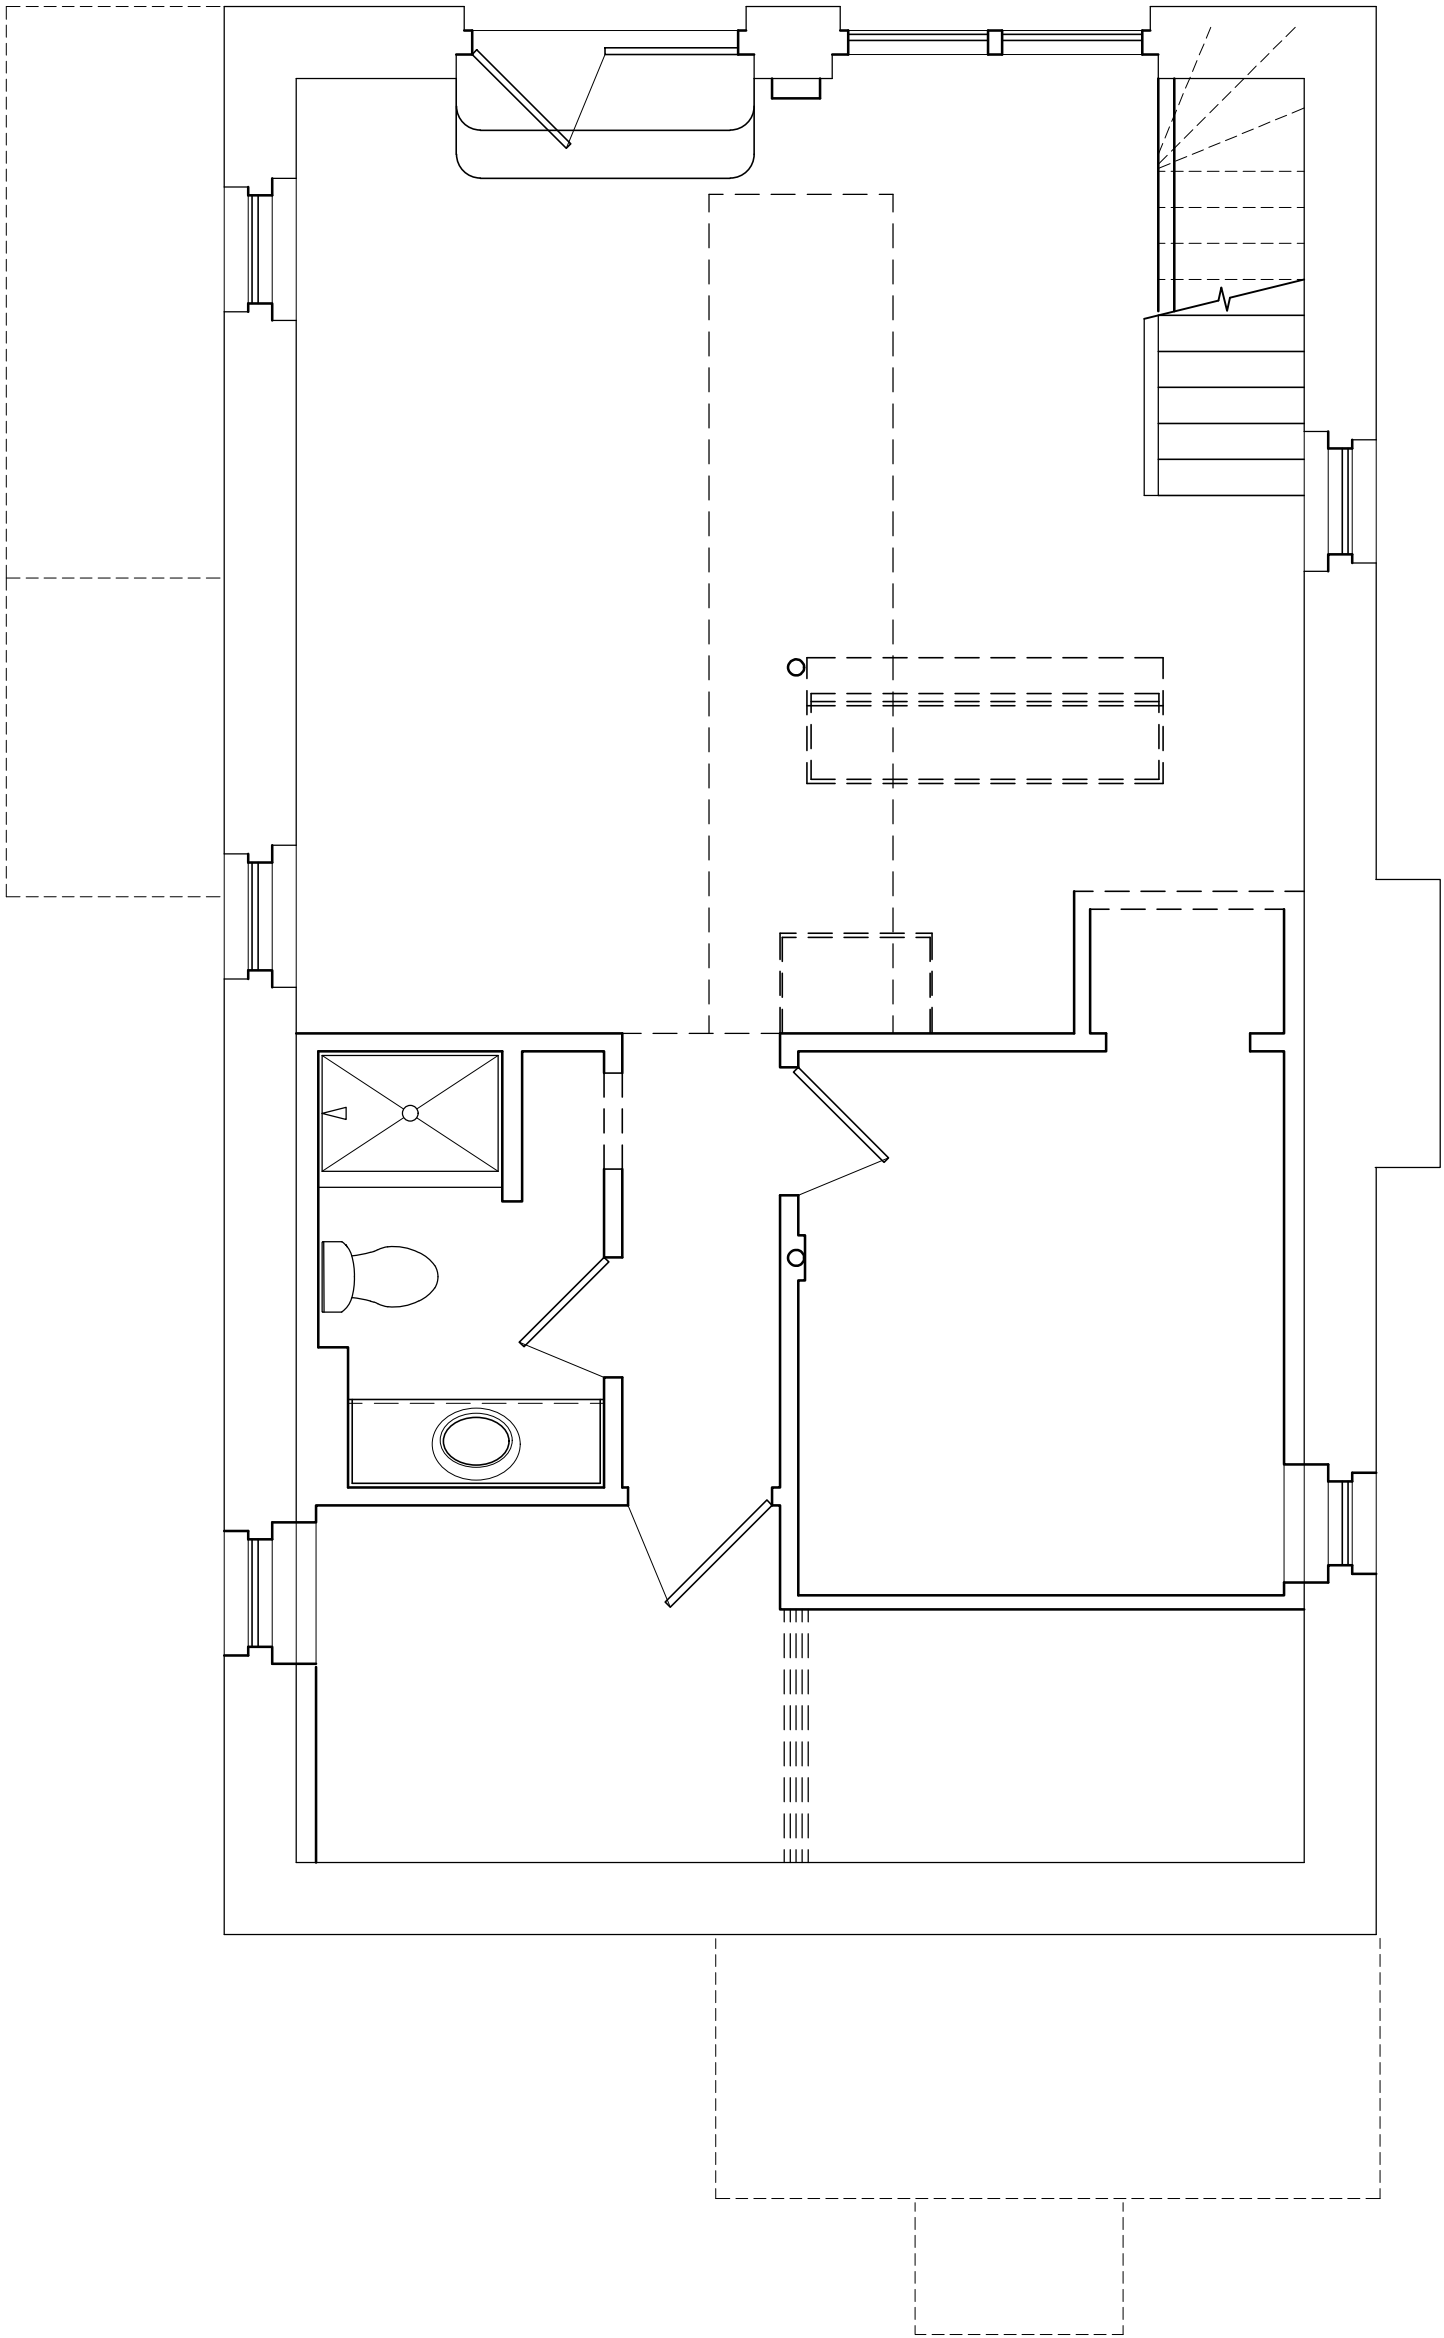



DEMO - BASEMENT - FOUNDATION PLAN

1/4" = 1'-0"

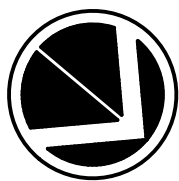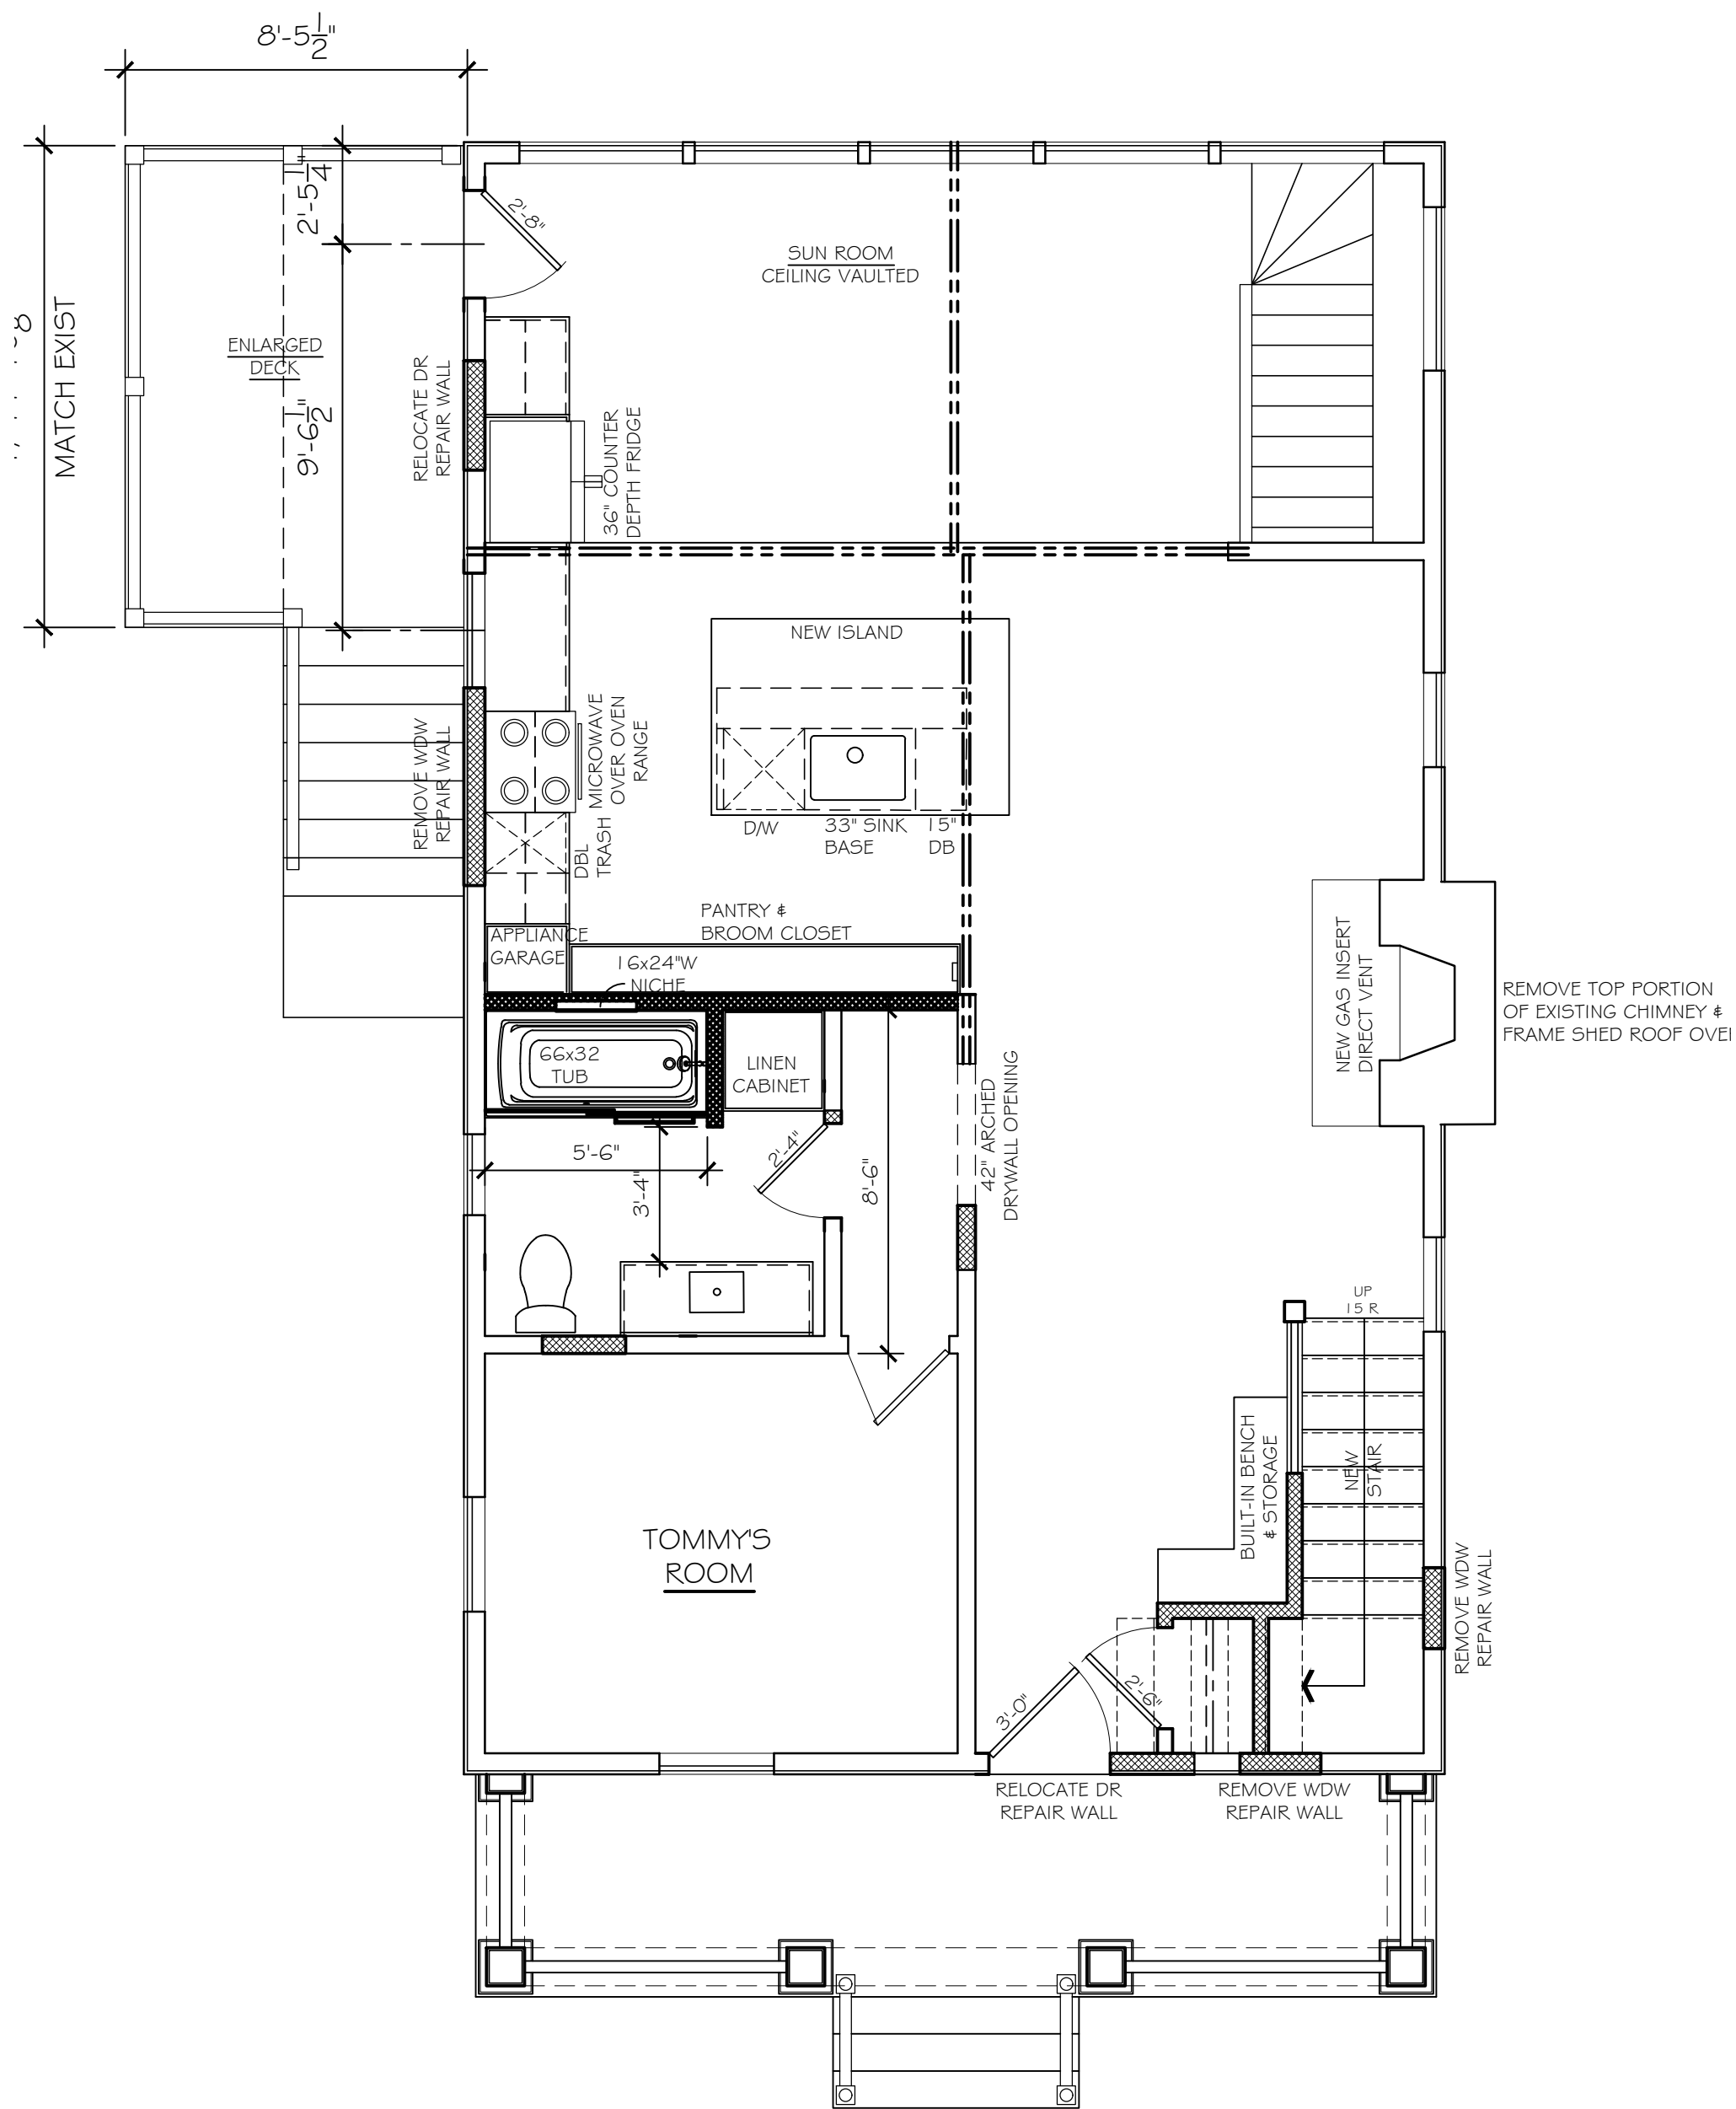



FIRST FLOOR PLAN

1/4" = 1'-0"

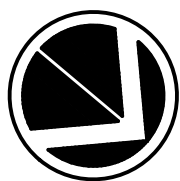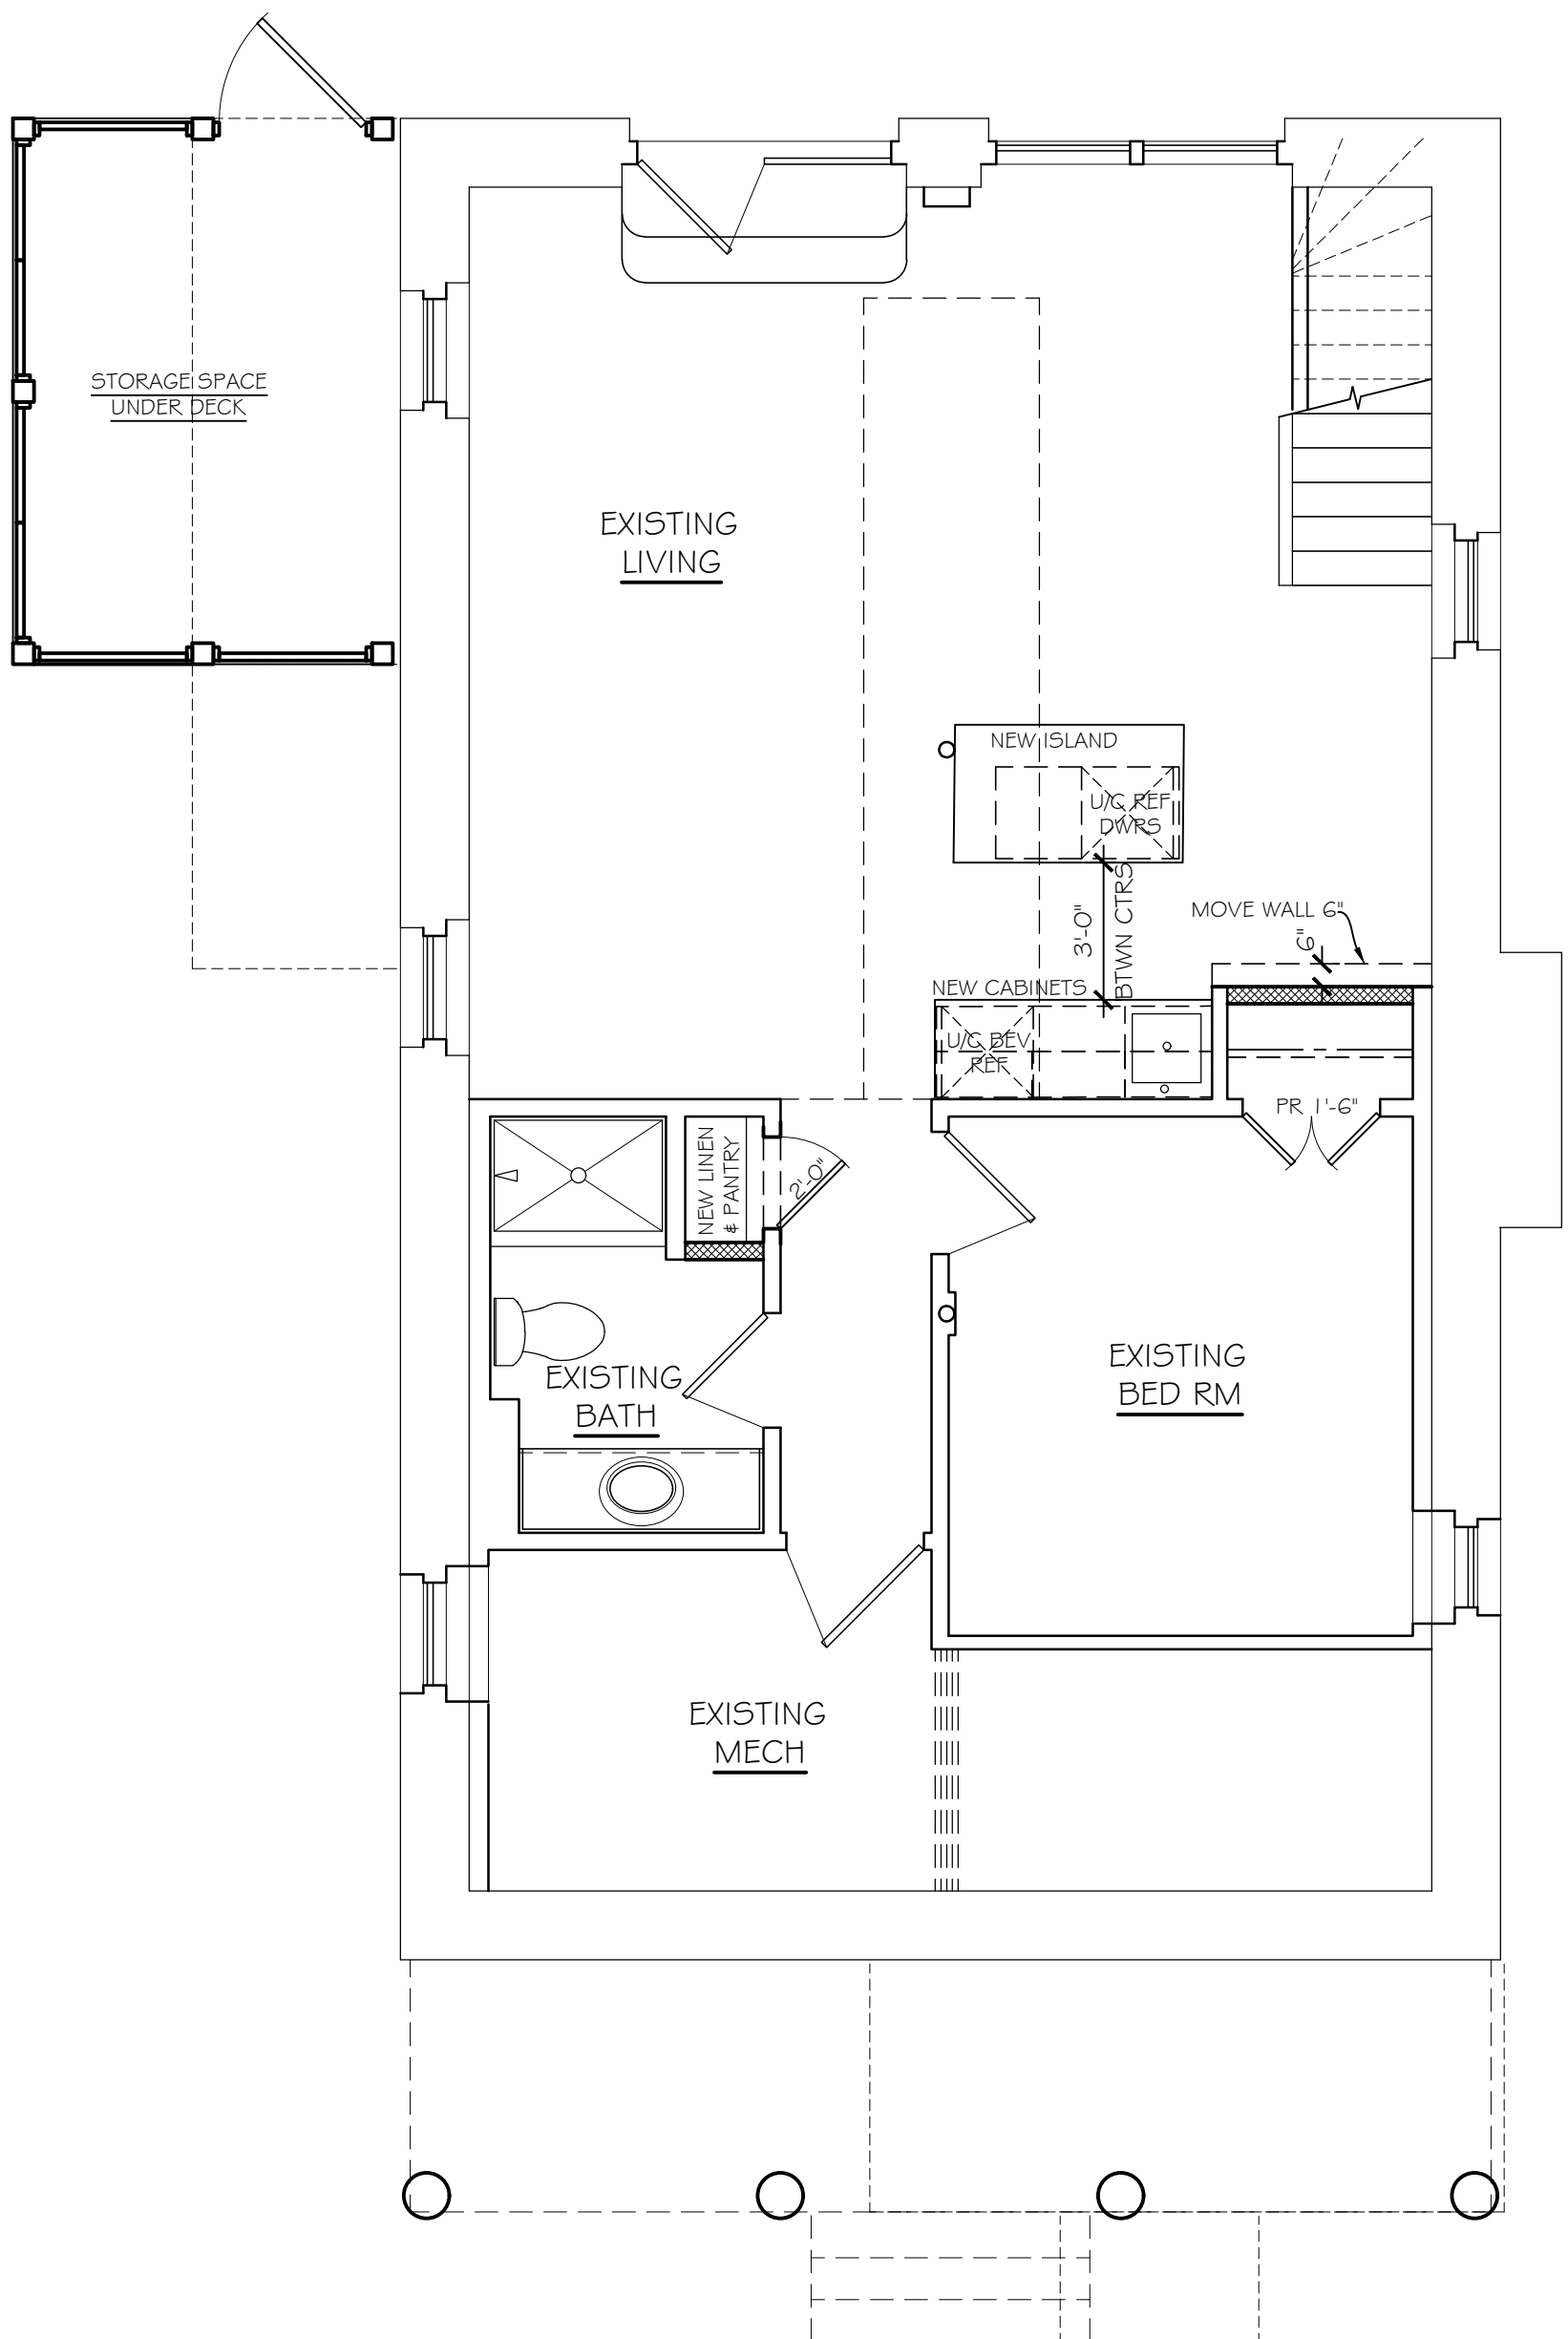


BASEMENT - FOUNDATION PLAN

1/4" = 1'-0"

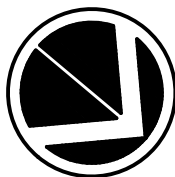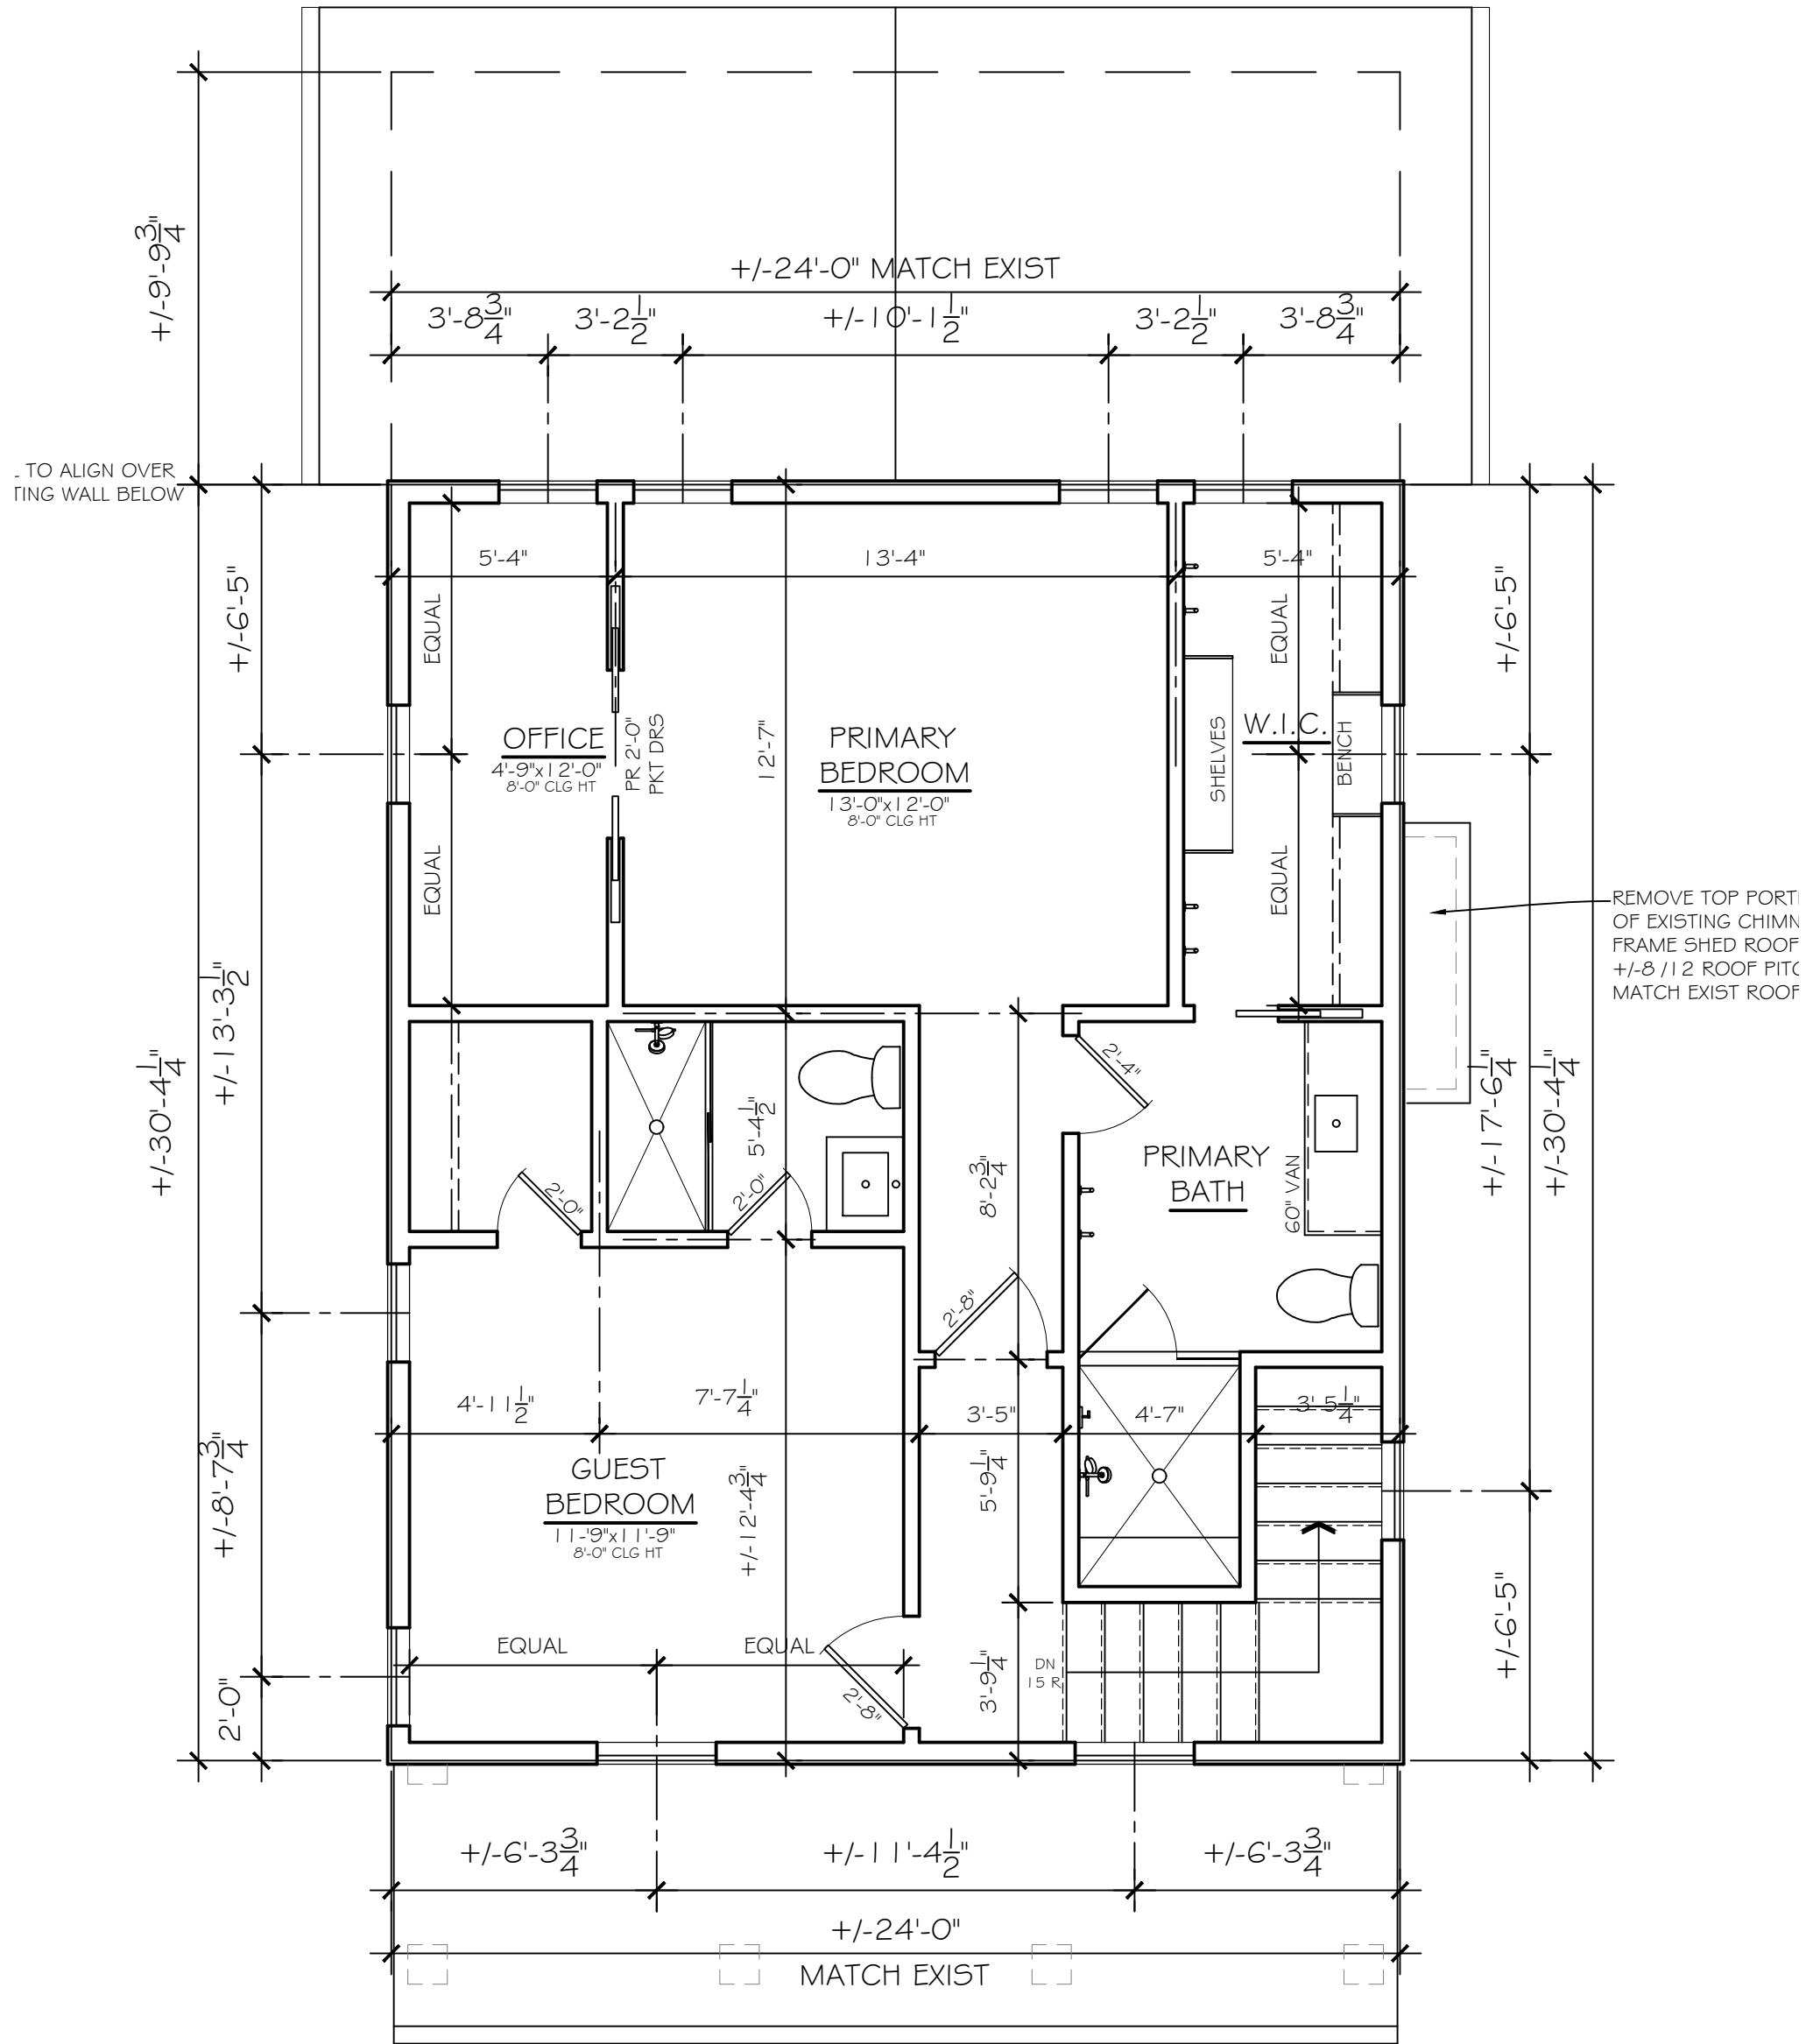

FIRST FLOOR PLAN

1/4" = 1'-0"

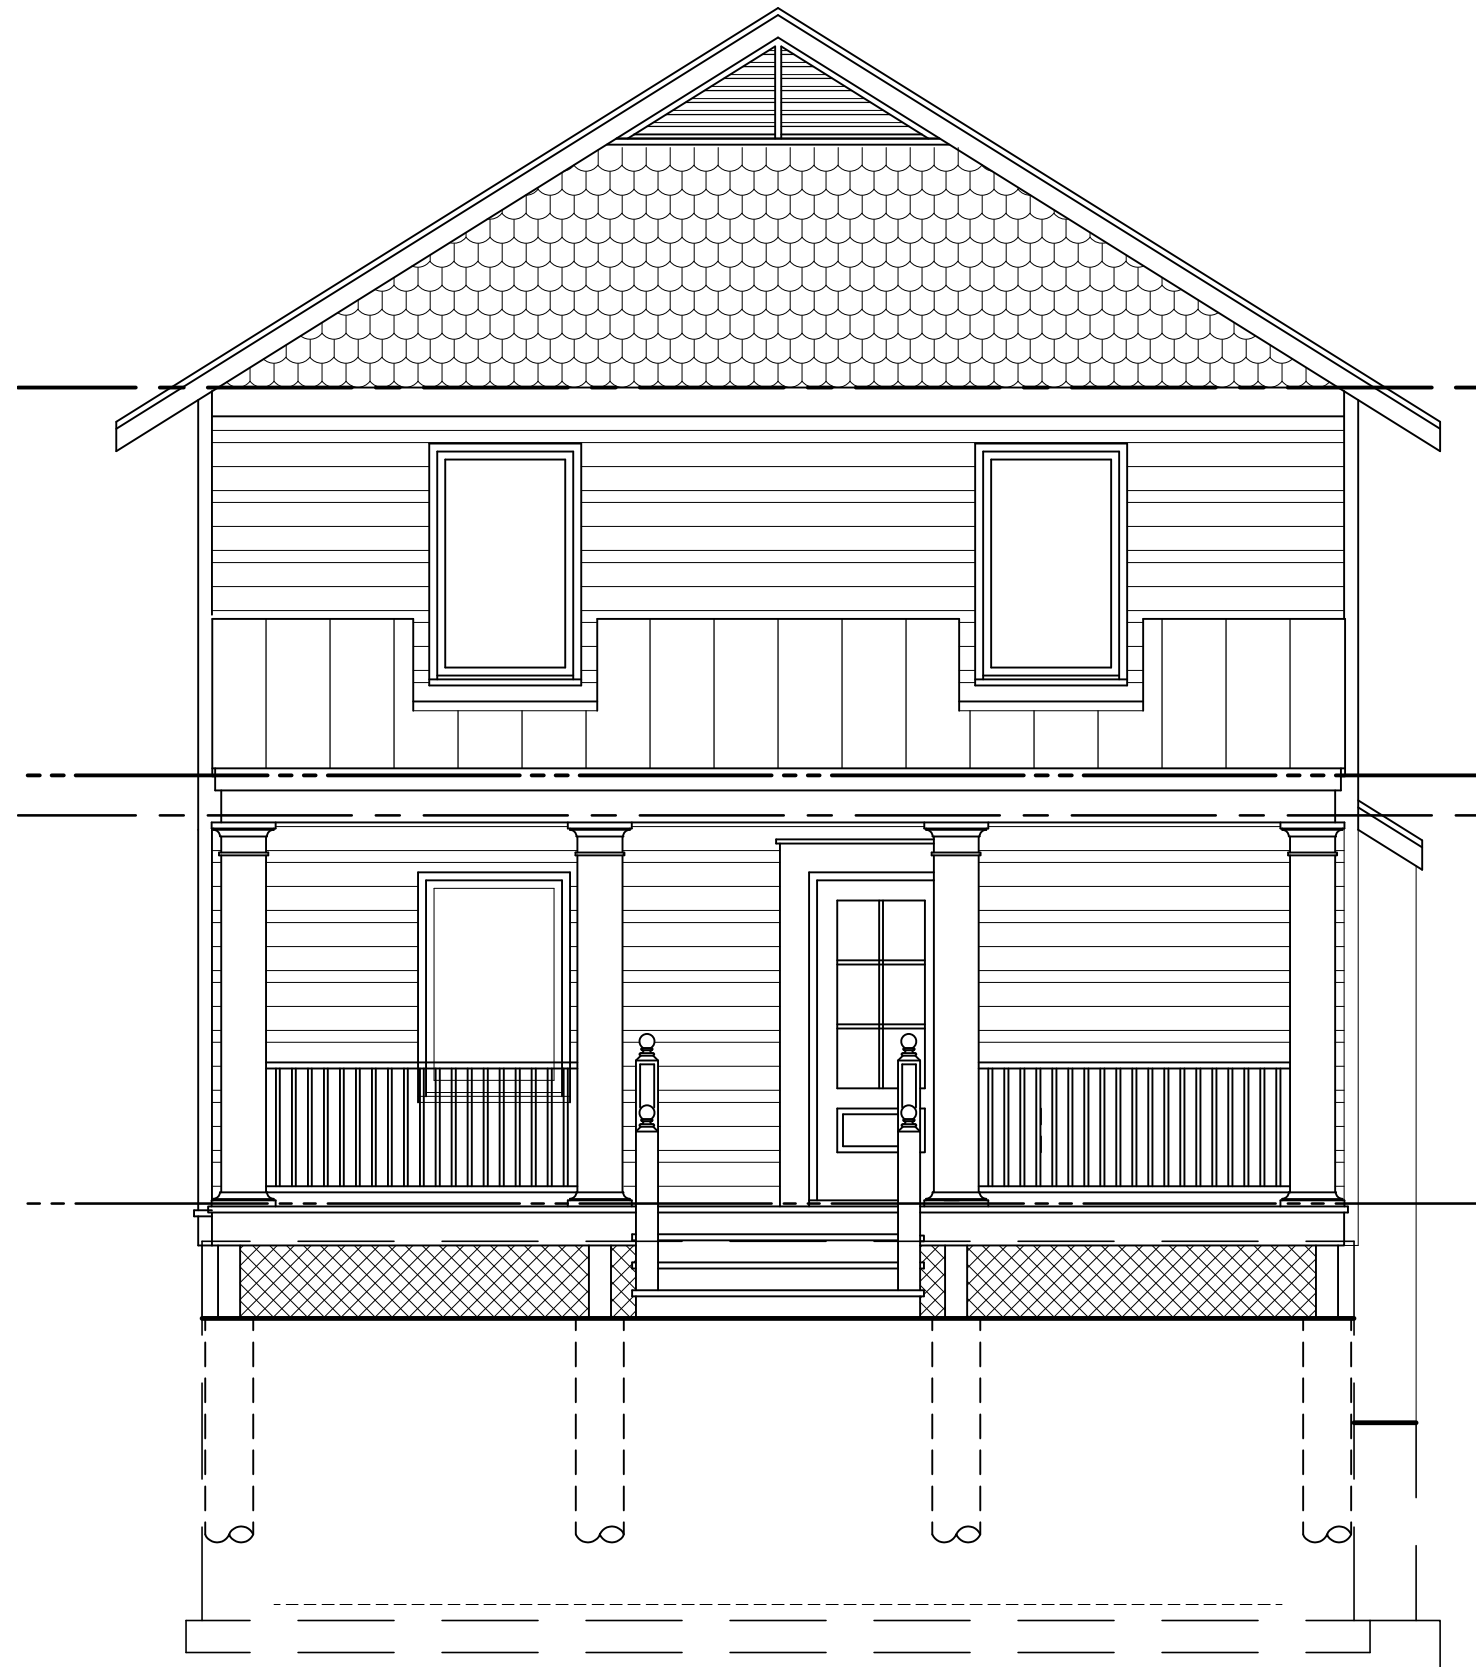

NORTH ELEVATION - street side

1/4" = 1'-0"




EAST ELEVATION

1/4" = 1'-0"



EXPAND DECK
FOR STORAGE
UNDERNEATH

SOUTH ELEVATION - lake side
1/4" = 1'-0"

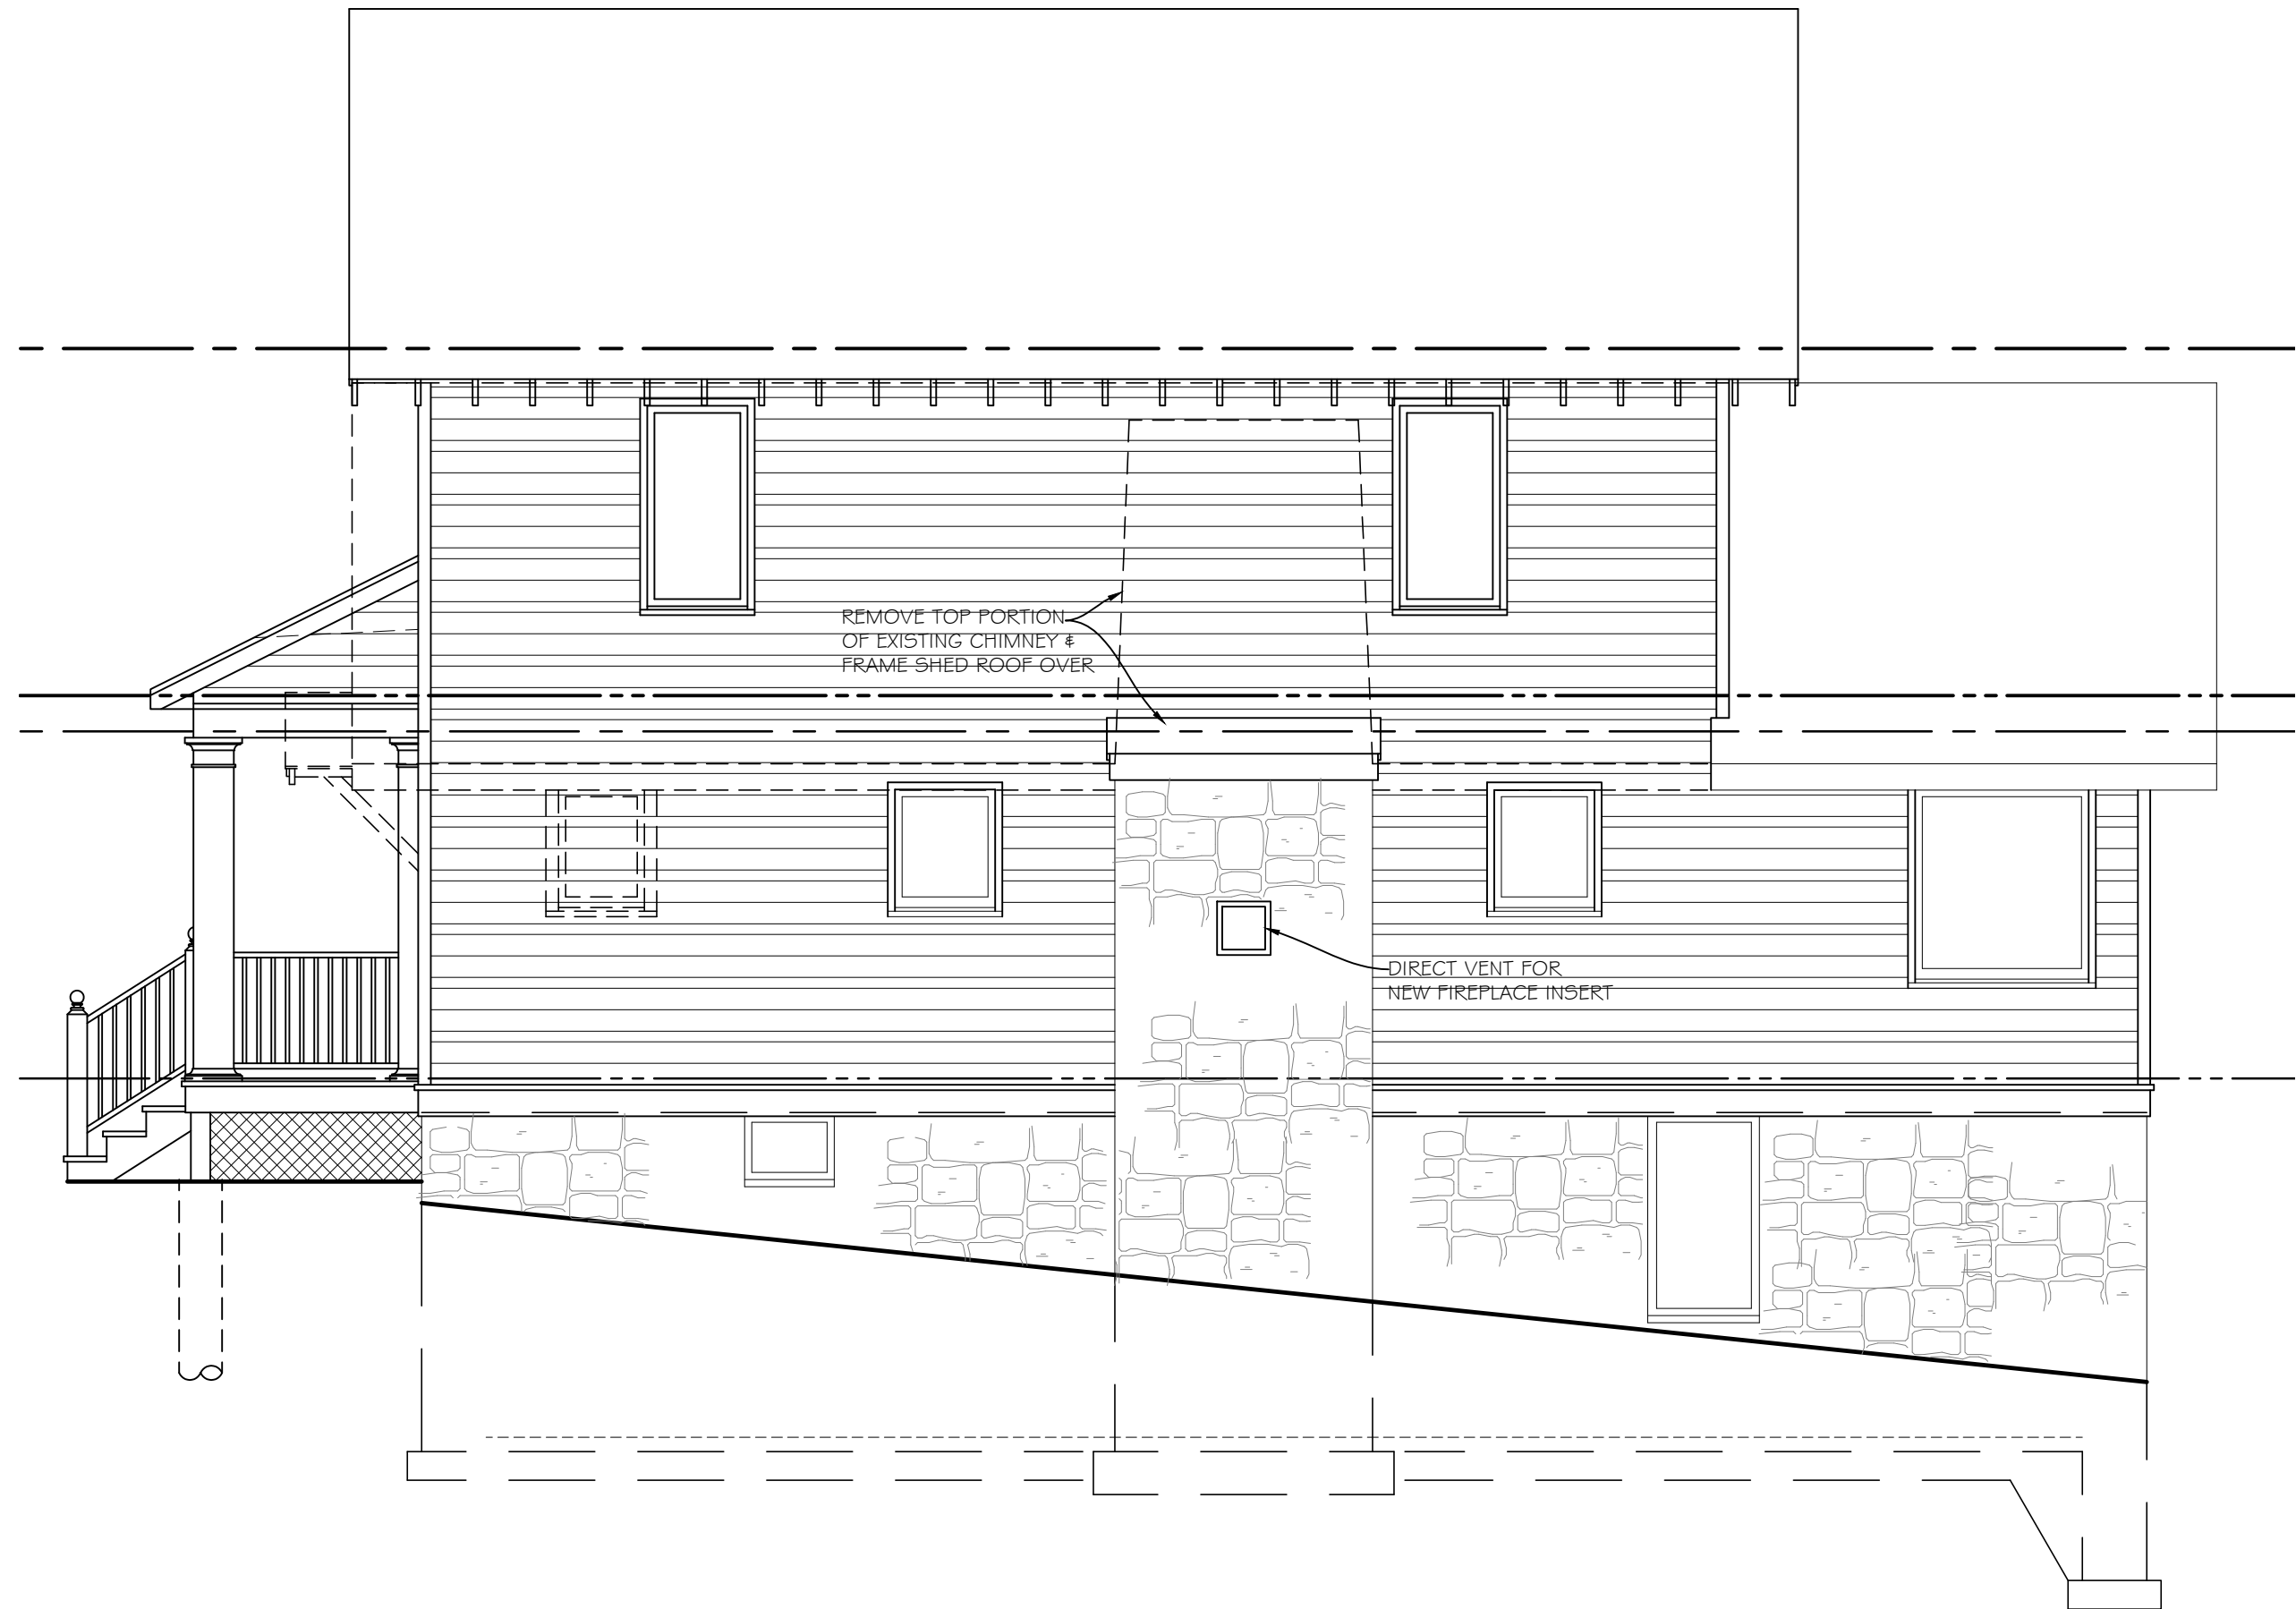

WEST ELEVATION

1/4" = 1'-0"